LEGEND

ITEM EXISTING	ITEM FUTURE	DESCRIPTION
NAVAIDS		
		AWOS
		AWOS PROTECTION
		THRESHOLD LIGHT
		WIND CONE
		SEGMENTED CIRCLE
FENCE		
		CHAINLINK FENCE (4' EXISTING)(8' FUTURE)
		WIRE FENCE (4.5')
		GATE
		FENCE TO BE REMOVED
MISCELLANEOUS		
		AIRPORT BOUNDARY

ITEM EXISTING	ITEM FUTURE	DESCRIPTION
PAVEMENT		
		APRON
		DRIVEWAY
		PARKING LOT
		RUNWAY
		TAXIWAY
		SNOW STORAGE/MIXED USE
MARKING LINE		
		RUNWAY CENTERLINE
		TAXIWAY CENTERLINE
		TAXIWAY HOLDING POSITIION
		TIE DOWN

ITEM EXISTING	ITEM FUTURE	DESCRIPTION
SAFETY AREAS		
RSA		RUNWAY SAFETY AREA (RSA)
ROFA		RUNWAY OBJECT FREE AREA (ROFA)
RPZ		RUNWAY PROTECTION ZONE (RPZ)
		RUNWAY SAFETY AREA (TSA)
		TAXIWAY OBJECT FREE AREA (TOFA)
		TAXIWAY EDGE SAFETY MARGIN (TESM)
		FBO AREA
BUILDING		
		BUILDING
		HANGAR TO BE REMOVED

EXISTING BUILDING DATA TABLE

BUILDING NUMBER	DESCRIPTION	DISPOSITION	BUILDING NUMBER	DESCRIPTION	DISPOSITION
1	MUSEUM - COMMEMMORATIVE AIR FORCE	TO BE REPURPOSED	38	HANGAR	TO BE REMOVED
2-31	HANGAR	TO REMAIN	39	HANGAR EXTENTION	TO BE REMOVED
32	AIRFIELD LIGHTING VAULT	TO REMAIN	40-52	HANGAR	TO BE REMOVED
33	SNOW REMOVAL EQUIPMENT BUILDING	TO REMAIN	53-56	HANGAR	TO REMAIN
34	FBO BUILDING	TO REMAIN	57	HANGAR	TO BE REMOVED
36	HANGAR	TO REMAIN (FUTURE AIRPORT RESTAURANT SITE PROPOSED)	58-60	HANGAR	TO REMAIN
37	HANGAR	TO REMAIN			

FUTURE BUILDING DATA TABLE

GROUP	DESCRIPTION
A	HANGAR
B	HANGAR
C	HANGAR
D	COMMON WALL HANGARS
E	T-HANGARS
F	FUTURE MUSEUM
G	FUTURE FBO FACILITY
H	HANGAR DEVELOPMENT AREA
I	HANGAR DEVELOPMENT AREA
J	HANGAR
K	T-HANGARS
L	SHED/MEETING SPACE
M	GLIDER COVERS

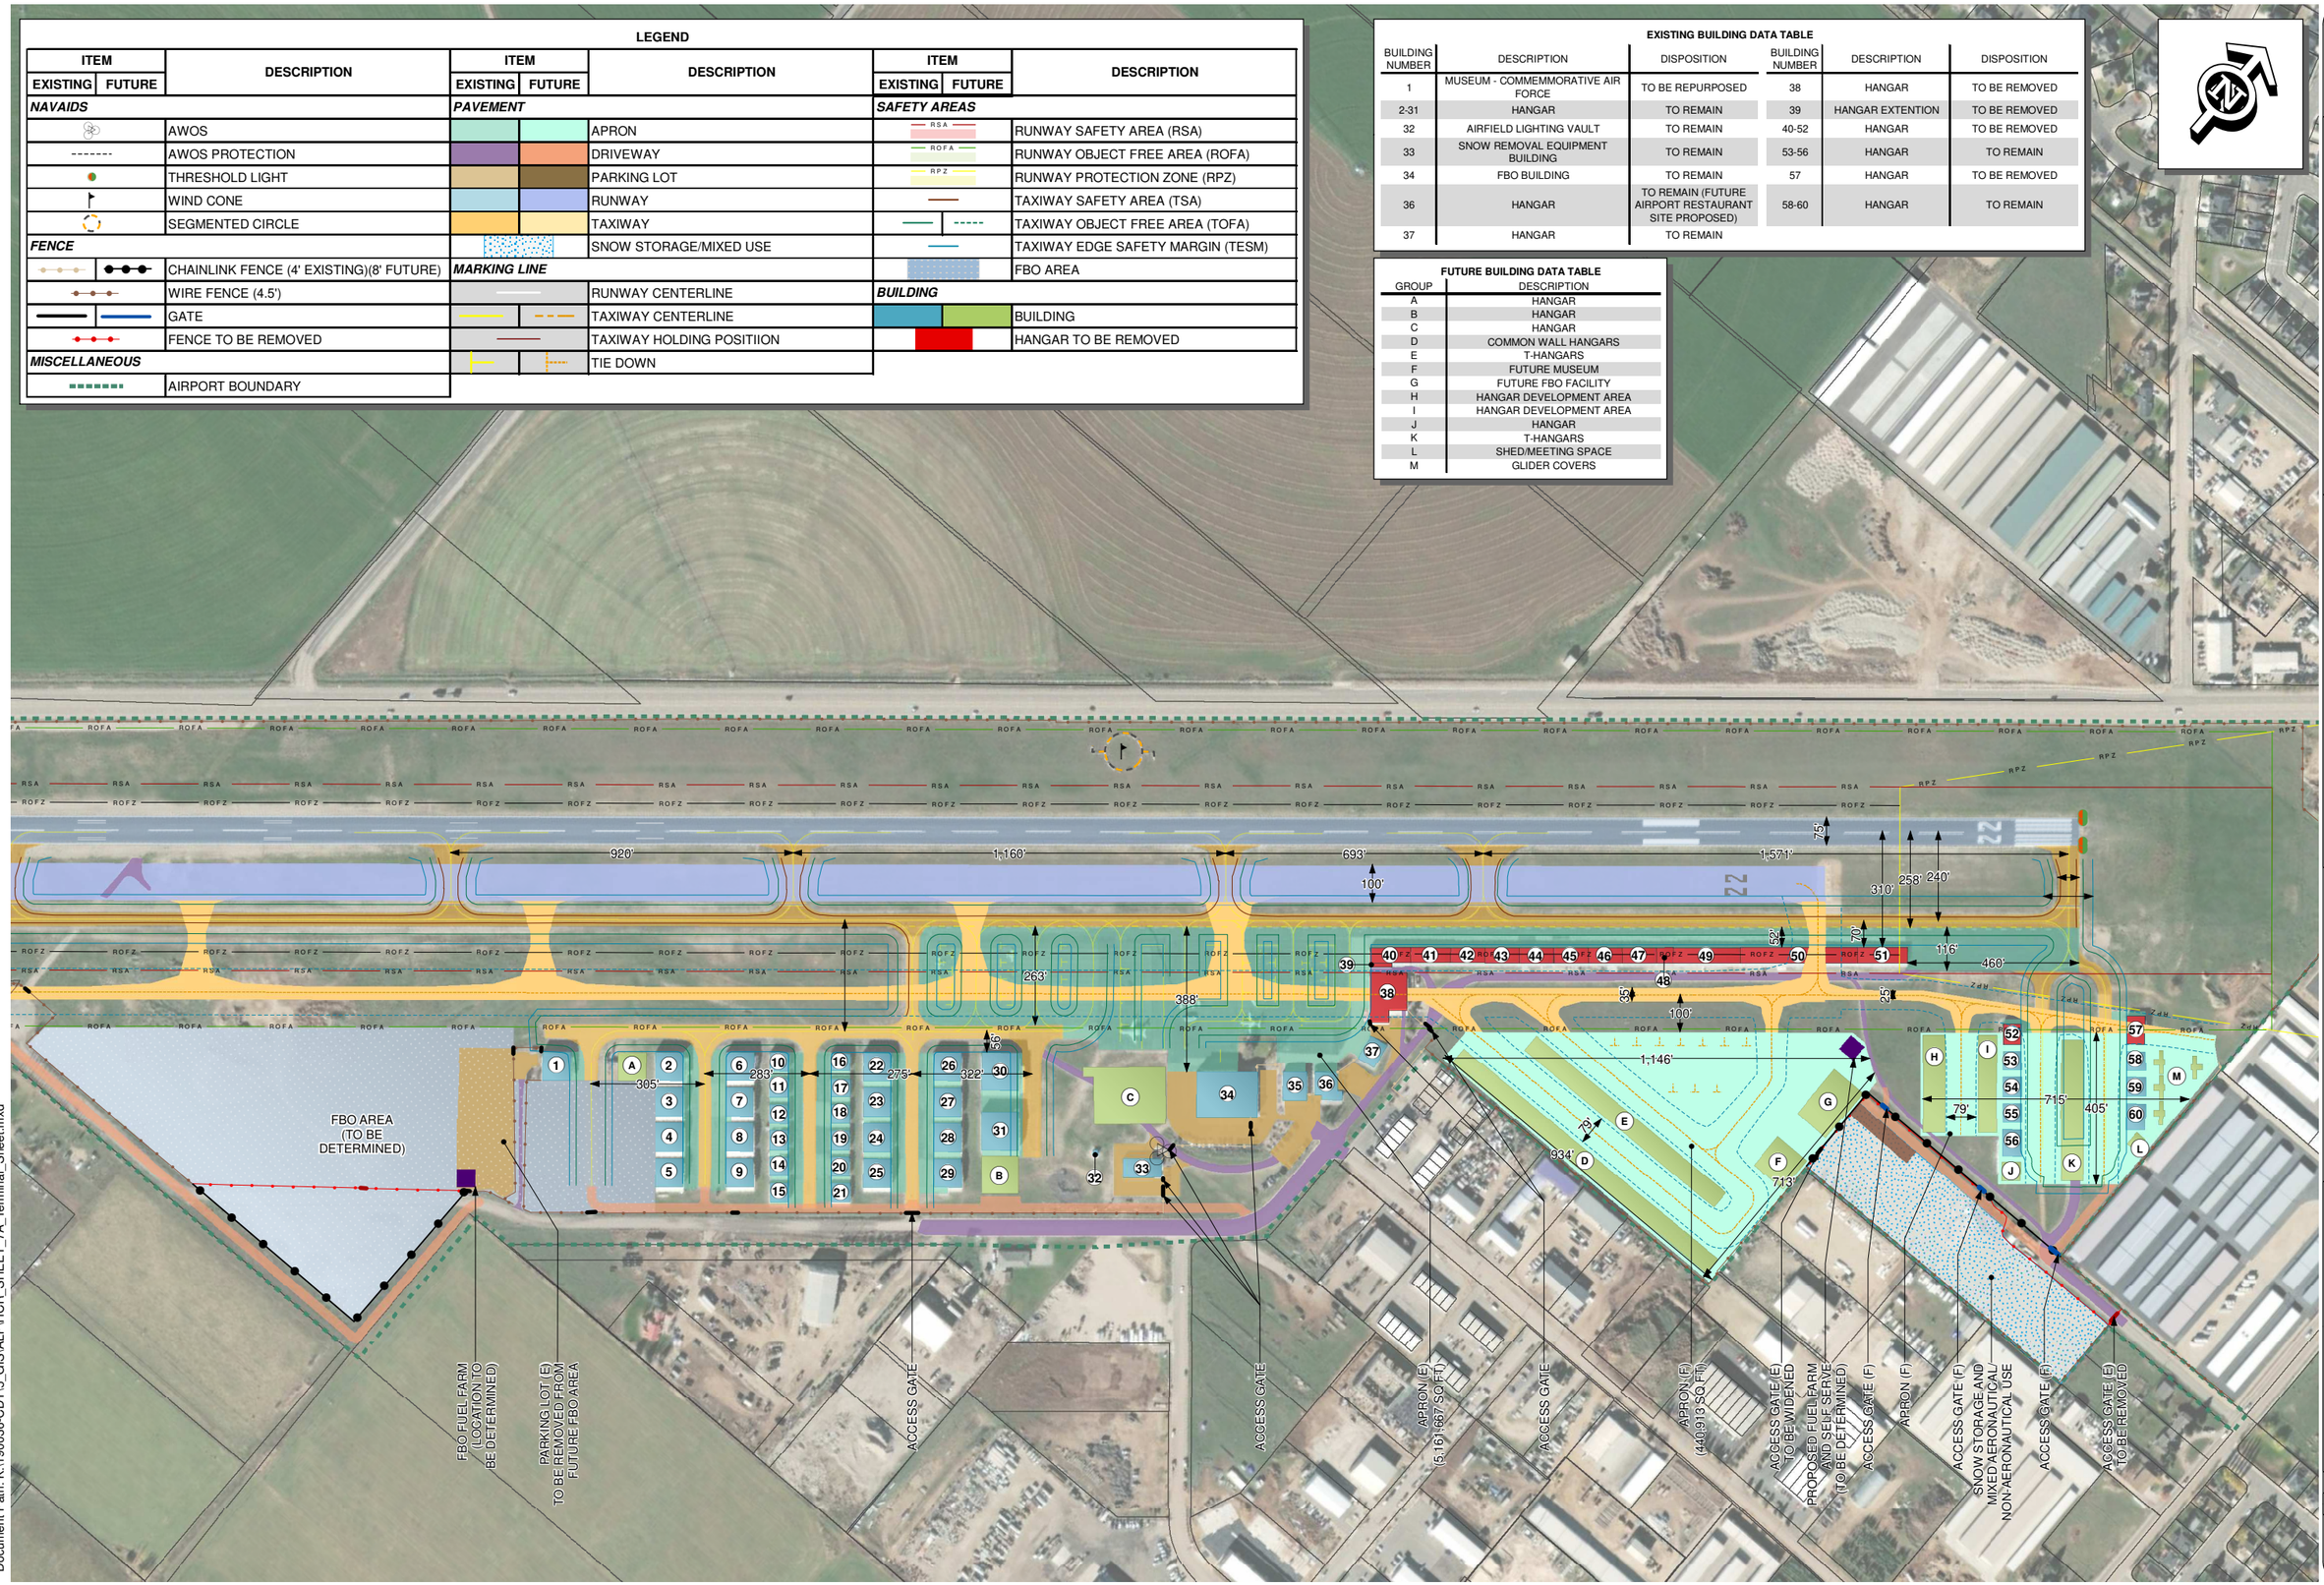

Document Path: K:\190036-CDY\5_GIS\ALP\HCR_SHEET_7A_Terminal_Sheet.mxd

BORDER SIZE 11"X17"
DESIGNED
DRAFT
DRAWN MRR
CHECKED BWC
APPROVED JLM

REVISIONS

NO.	DESCRIPTION	DATE:

ARDURRA
2175 W. 3000 S., SUITE 200
HEBER CITY, UT 84032
PHONE: 435.315.6168
WWW.ARDURRA.COM

A.I.P. NO.: 3-49-001-031-2019

TERMINAL AREA EXISTING/FUTURE
HEBER VALLEY AIRPORT

DATE: XXX XX, XXXX
PROJECT # 190036
SHEET: 7 X OF XX